Tile Reference:

TM005 125

PARKING PARTNERSHIP NORTH ESSEX

The North Essex Parking Partnership
PO Box 5575
Town Hall
Colchester
CO1 9LT

Essex County Council

Essex County Council
County Hall
Chelmsford
Essex

Sheet Revision Number: 1

Sheet Active From: 20210618

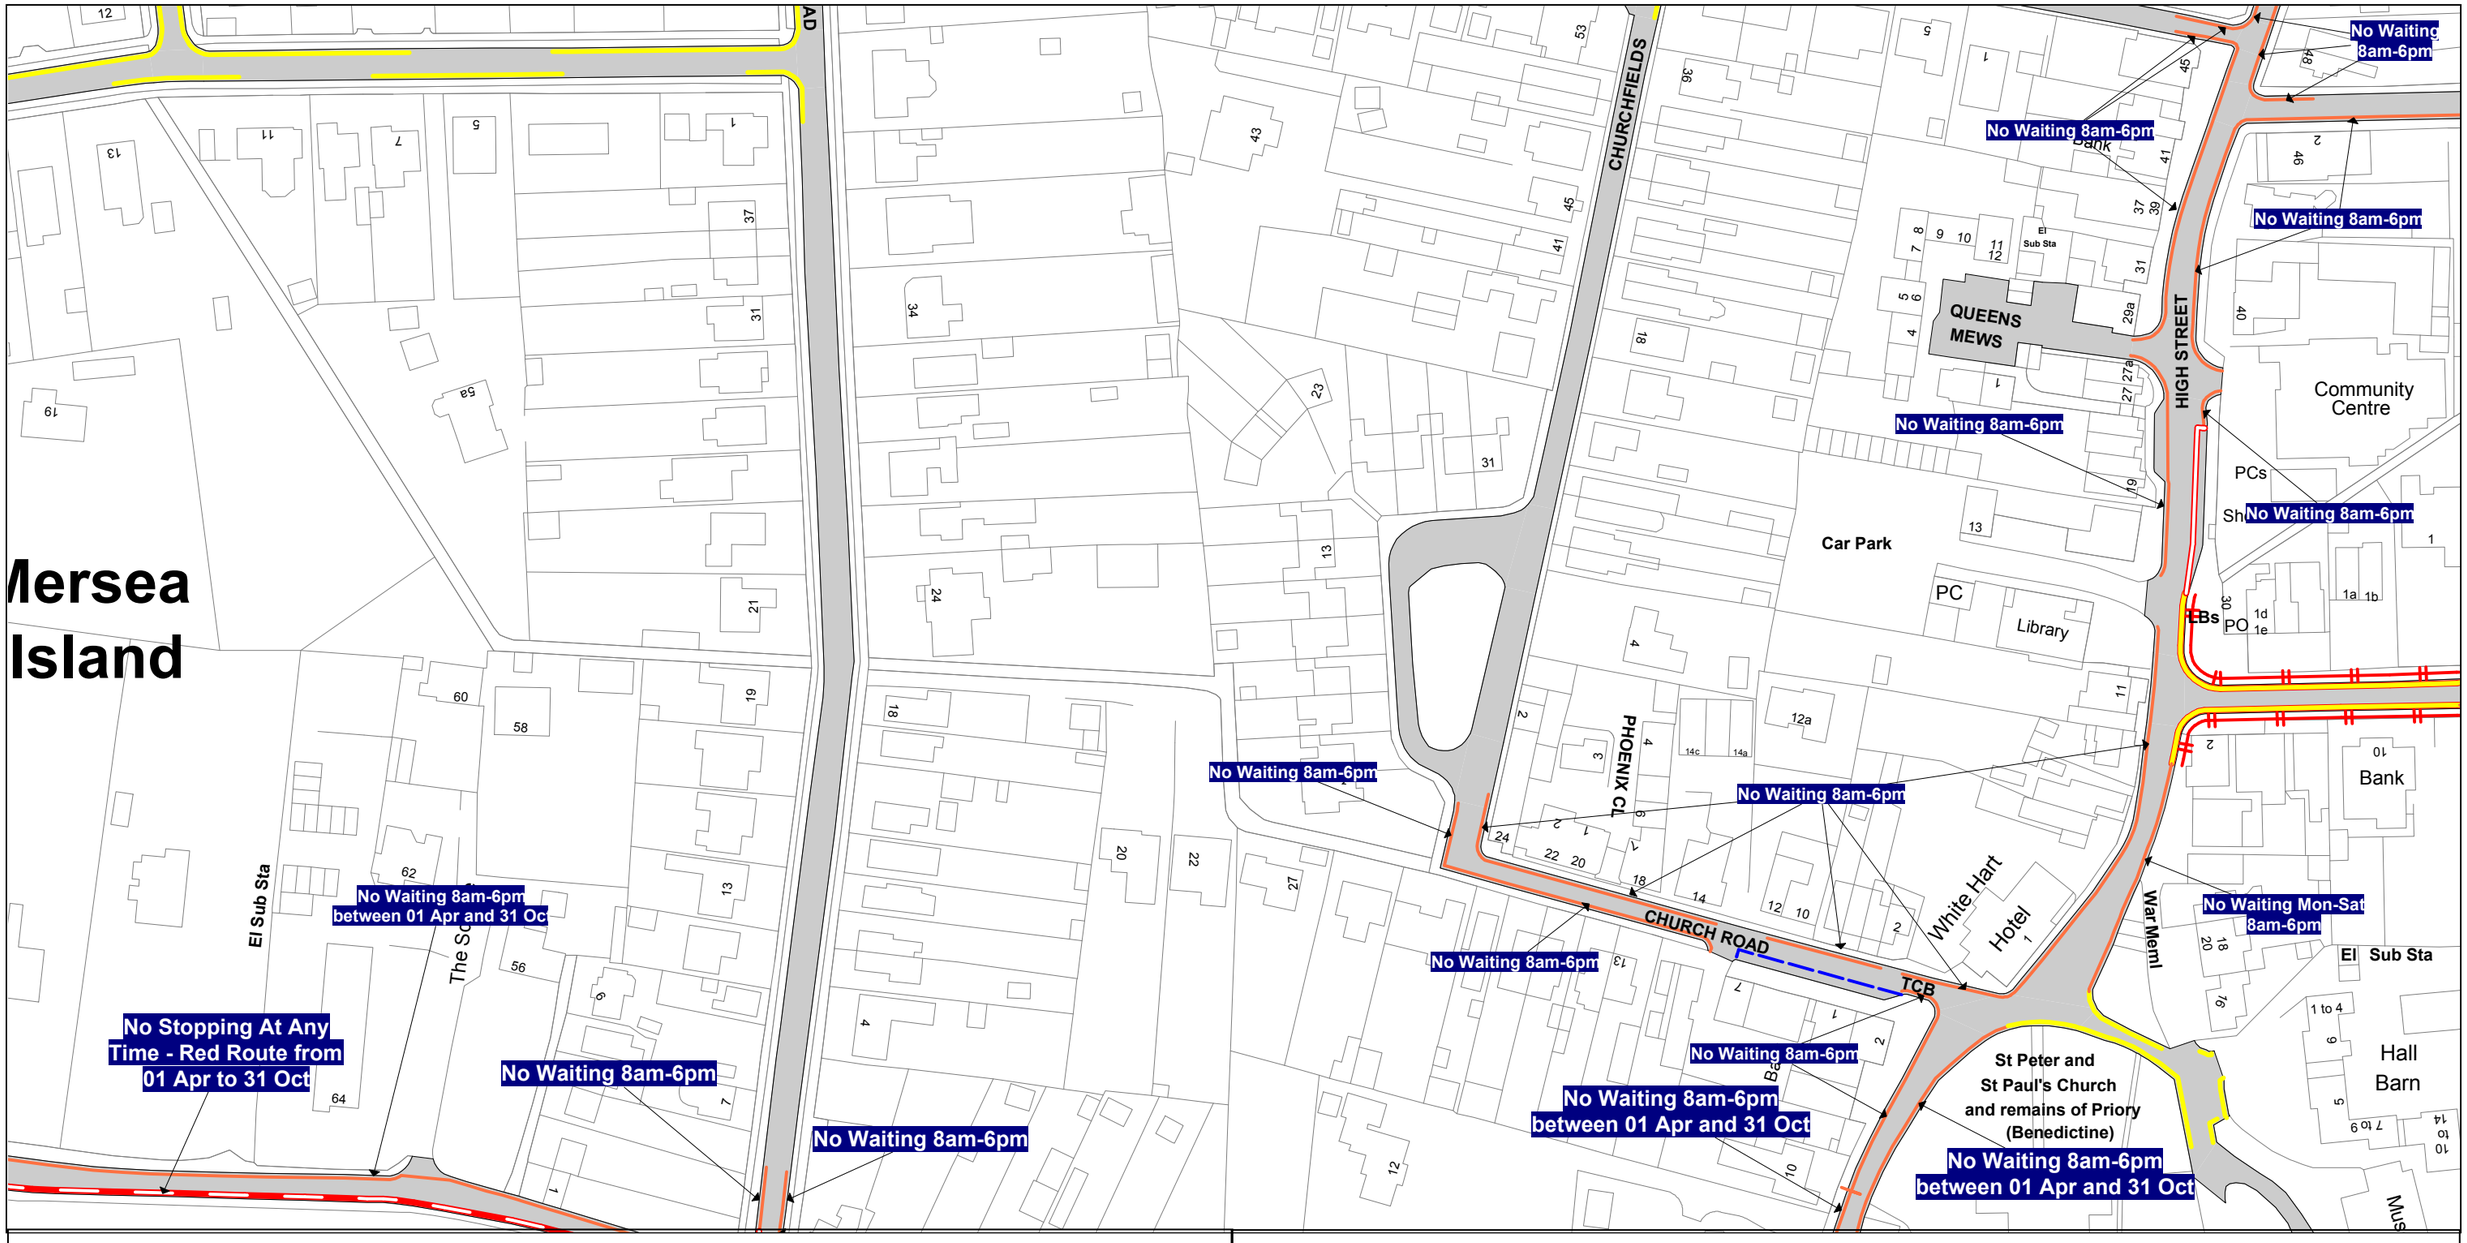

SEE STATIC MAP SCHEDULE LEGEND FOR RESTRICTIONS DISPLAYED

NORTH

PROPOSED

Scale - 1 : 1250 **@ A3** 0 Metres 100

Title - North Essex Partnership -Street Waiting, Loading and Parking Plans

Produced from Ordnance Survey 1:1250 mapping with permission of the Controller of Her Majesty's Stationary Office (c) Crown Copyright Licence No. 100019602.
Unauthorised reproduction infringes Crown Copyright and may lead to prosecution or Civil Proceedings

This copy has been made by or with the authority of the Head of Legal Services of Essex County Council, pursuant of section 47 of the Copyright, Designs and Patents Act 1988 ('the Act'). Unless the Act provides a relevent exception to copyright, the copy must not be copied without the prior permission of the copyright owner.